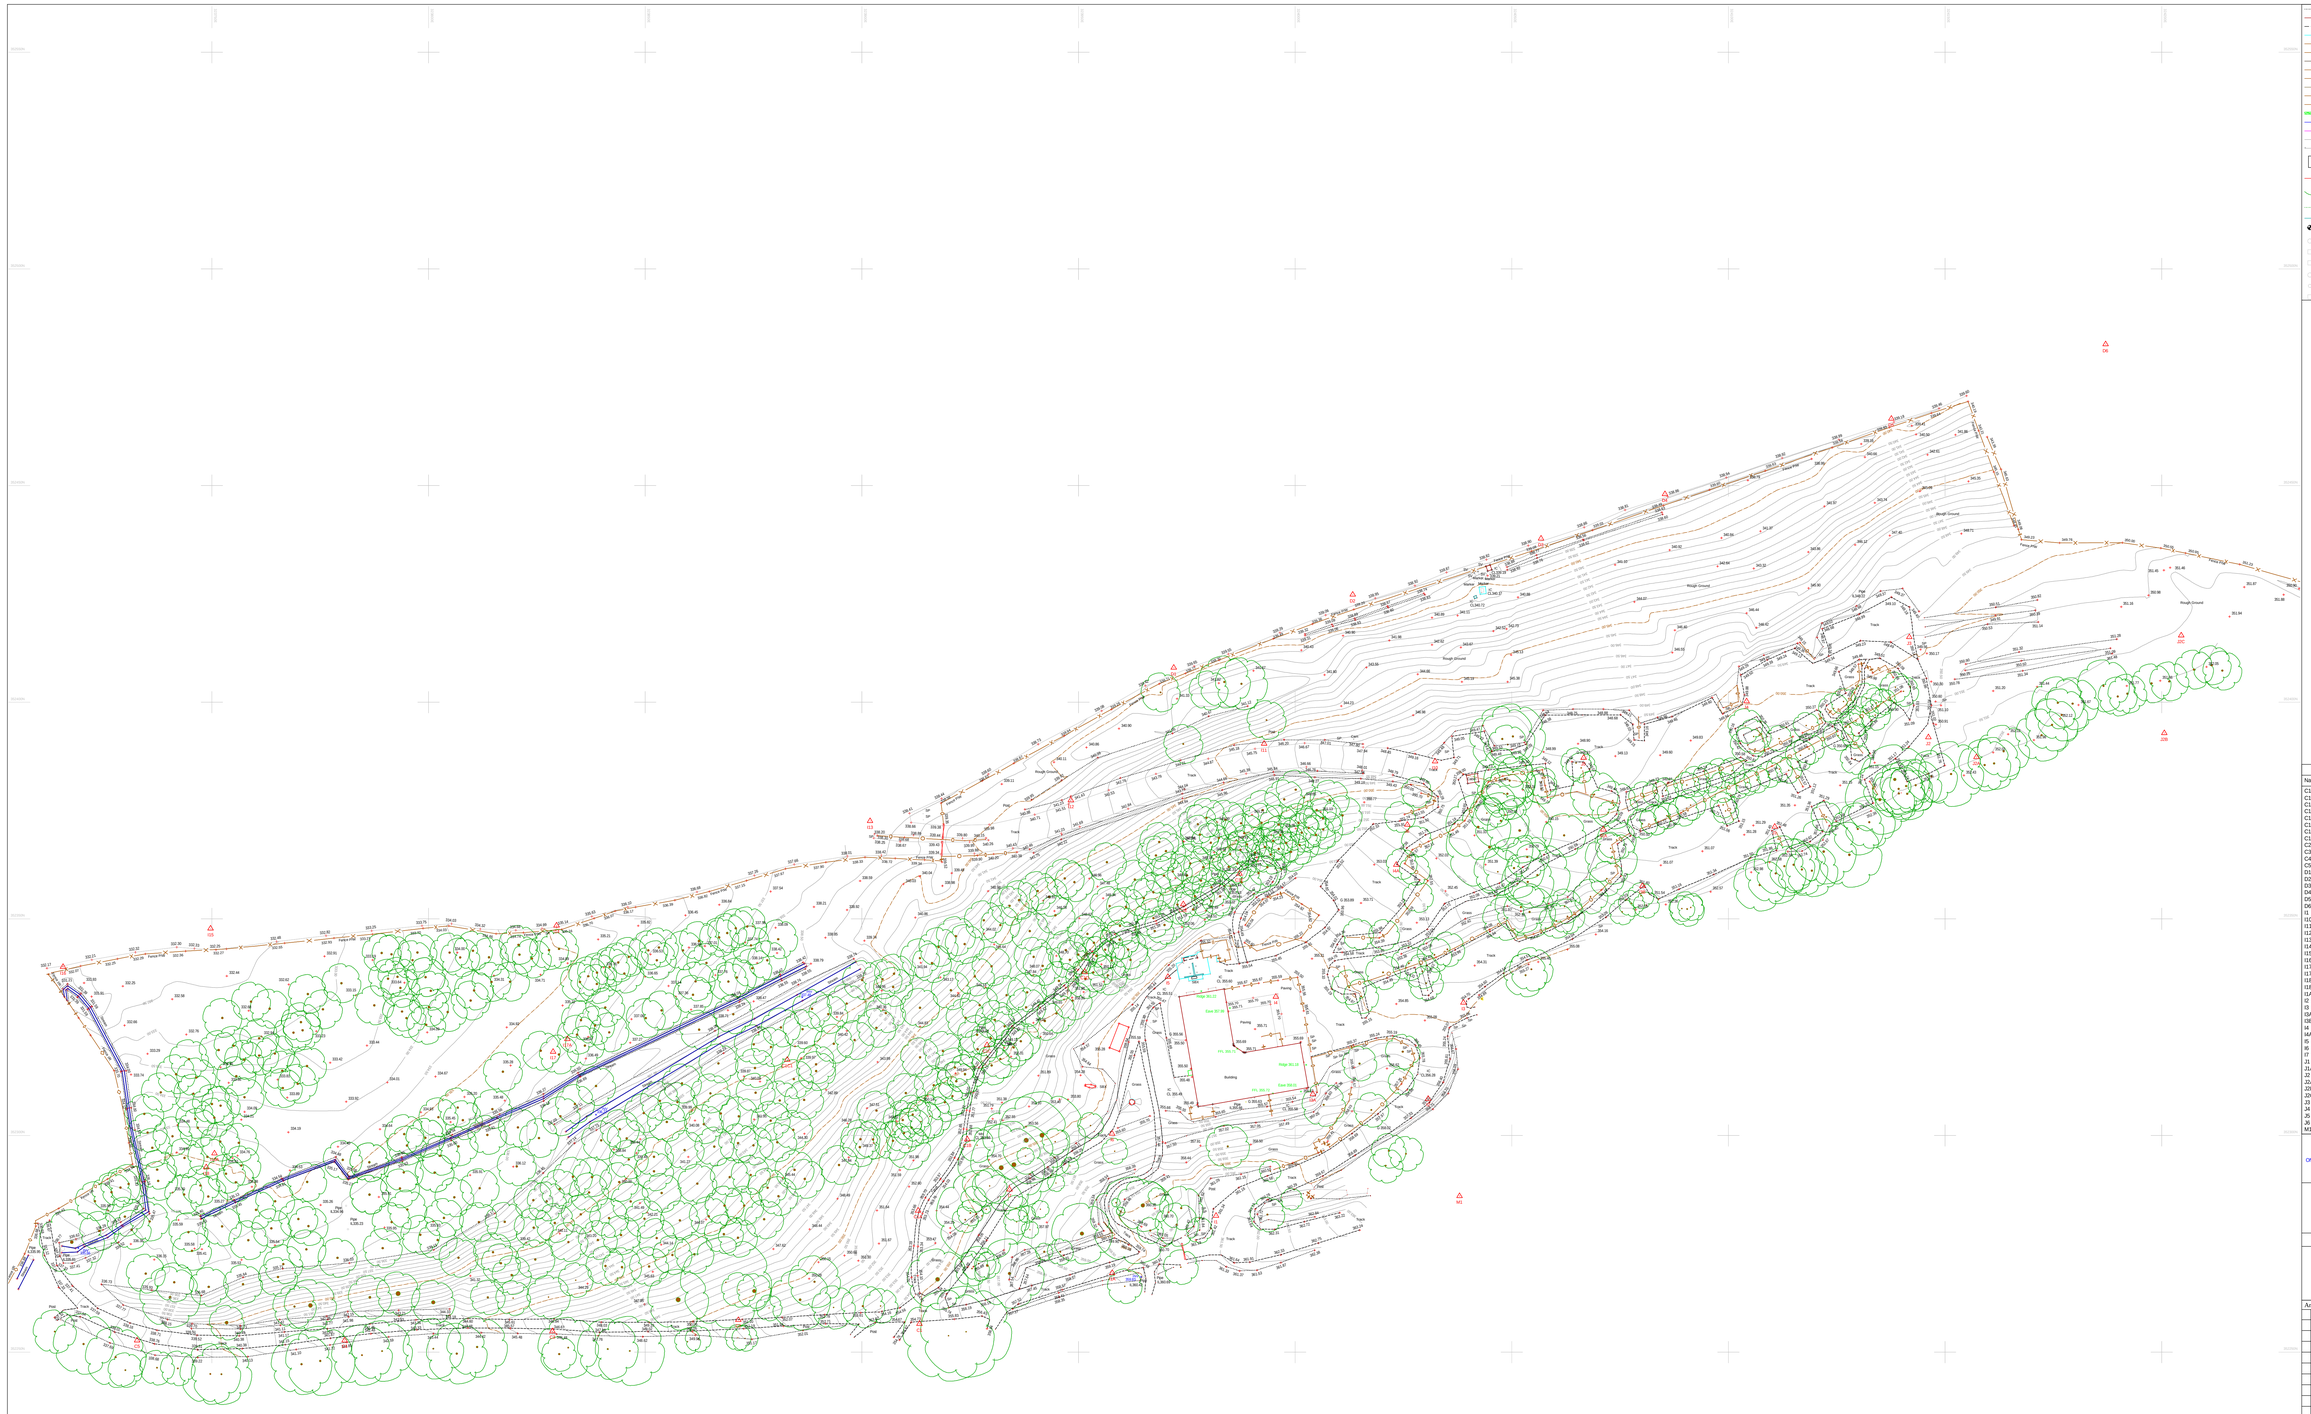

	Top/Bottom of bank	G	Gulley
	Building	GAS	Gas cover
	Channel	IC	Inspection cover
	Concrete slab	LP	Lamp post
	Closeboard fence	MH	Manhole
	Chainlink fence	Marker	Marker post
	Concrete post & panel fence	OSBM	OSBM
	Iron railing fence	RE	Rodding eye
	Palisade fence	RS	Road sign
	Post & Panel fence	SP	Sign post
	Post & rail fence	Stump	Stump
	Post and Wire Fence	SV	Sluice Valve
	Hedge	TP	Telegraph Pole
	Invert		Trees
	Kerb line (bottom)	TRL	Traffic lights
	Kerb line (top)	Trial Pit	Trial pit
	Overhead Power lines		Tree Trunk
SBX	Switchbox	WI	Water cover
	Steel	Bus Stop	Bus stop
	Tree spread	BT	BT rectangle 3 pts
	Verge		
	Wall		
BH	Borehole		
Bld	Bollard		
CATV	Cable tv		
Elec	Electric cover		
EP	Electricity pole		
Earth	Earth rod		
FH	Fire hydrant		

SURVEY STATIONS

Name	Easting	Northing	Height
C1	323913.295	352256.473	355.011
C1A	323912.888	352282.625	353.665
C1B	323924.366	352299.115	353.452
C1C	323928.915	352320.836	349.822
C1C1	323882.810	352317.471	339.967
C1D	323951.446	352337.754	350.248
C1E	323974.181	352353.331	351.482
C1F	323987.164	352360.378	351.820
C2	323871.518	352257.400	351.118
C3	323828.615	352254.809	346.606
C4	323780.647	352252.718	342.011
C5	323732.753	352252.697	338.418
D1	323971.981	352407.933	339.630
D2	324013.300	352424.790	338.900
D3	324056.740	352437.768	338.924
D4	324095.350	352447.994	338.867
D5	324137.594	352465.390	339.118
D6	324187.046	352482.582	340.001
I1	323981.754	352281.430	361.400
I1D	324032.290	352386.295	349.693
I11	323992.842	352390.375	345.864
I12	323948.259	352377.334	341.531
I13	323901.903	352372.528	338.156
I14	323829.571	352348.425	335.142
I15	323749.705	352347.746	332.222
I16	323715.634	352338.873	332.118
I17	323828.740	352319.314	335.878
I17A	323832.057	352322.242	336.496
I18	323748.685	352292.635	335.120
I18A	323750.628	352295.865	335.221
I1A	323957.790	352268.260	359.682
I2	324030.690	352308.455	356.906
I3	324038.851	352330.625	354.755
I3A	324004.107	352309.523	355.570
I3B	324080.173	352257.553	351.441
I4	323995.540	352332.002	355.711
I4A	324023.375	352362.465	352.808
I5	323970.661	352336.585	355.393
I6	323957.751	352350.418	355.886
I7	323934.095	352287.485	356.773
J1	324110.702	352371.257	351.457
J1A	324071.162	352370.610	350.290
J1B	324145.173	352397.854	351.221
J2A	324202.819	352397.850	351.596
J2B	324254.019	352398.010	351.790
J2C	324204.514	352415.407	351.617
J3	324141.757	352414.981	349.546
J4	324104.191	352400.205	350.002
J5	324066.587	352387.161	348.992
J6	324005.886	352371.675	351.857
M1	324037.952	352286.010	365.822

DRAINAGE DISCLAIMER

ONLY DRAINAGE DISCOVERED WHILST ON SITE IS DISPLAYED ON THIS DRAWING
FURTHER INVESTIGATIONS MAY NEED TO BE CARRIED OUT TO ASCERTAIN
THE FULL EXTENT OF THE DRAINAGE FOR THE SITE

KEY DIMENSIONS SHOULD BE CHECKED ON SITE
BEFORE COMMENCEMENT OF ANY WORKS

NOTE

Grid and Level related to OS
using active GPS data network OSGB36
and transformations OSTN15/OSGM15

Amendments

	Date	Surveyor	Description of work

Powers&Tiltman Ltd
Land Surveyors

Meridian House
58/60 Hillside Road, Frodsham, Cheshire WA6 6AG
Tel: 01928 734473 Fax: 01928 735573
Email: mail@powerstiltman.co.uk
www.powerstiltman.co.uk

Llandegla Forest Cabin & Parking Area

Llandegla

Topographical Survey

Client : Planit

Surveyed By : JL	Date : 28/11/19	A0 @
Drawn By : JL	Drawing No : 8529/01	1:500
Checked By : DG	Amendment :	